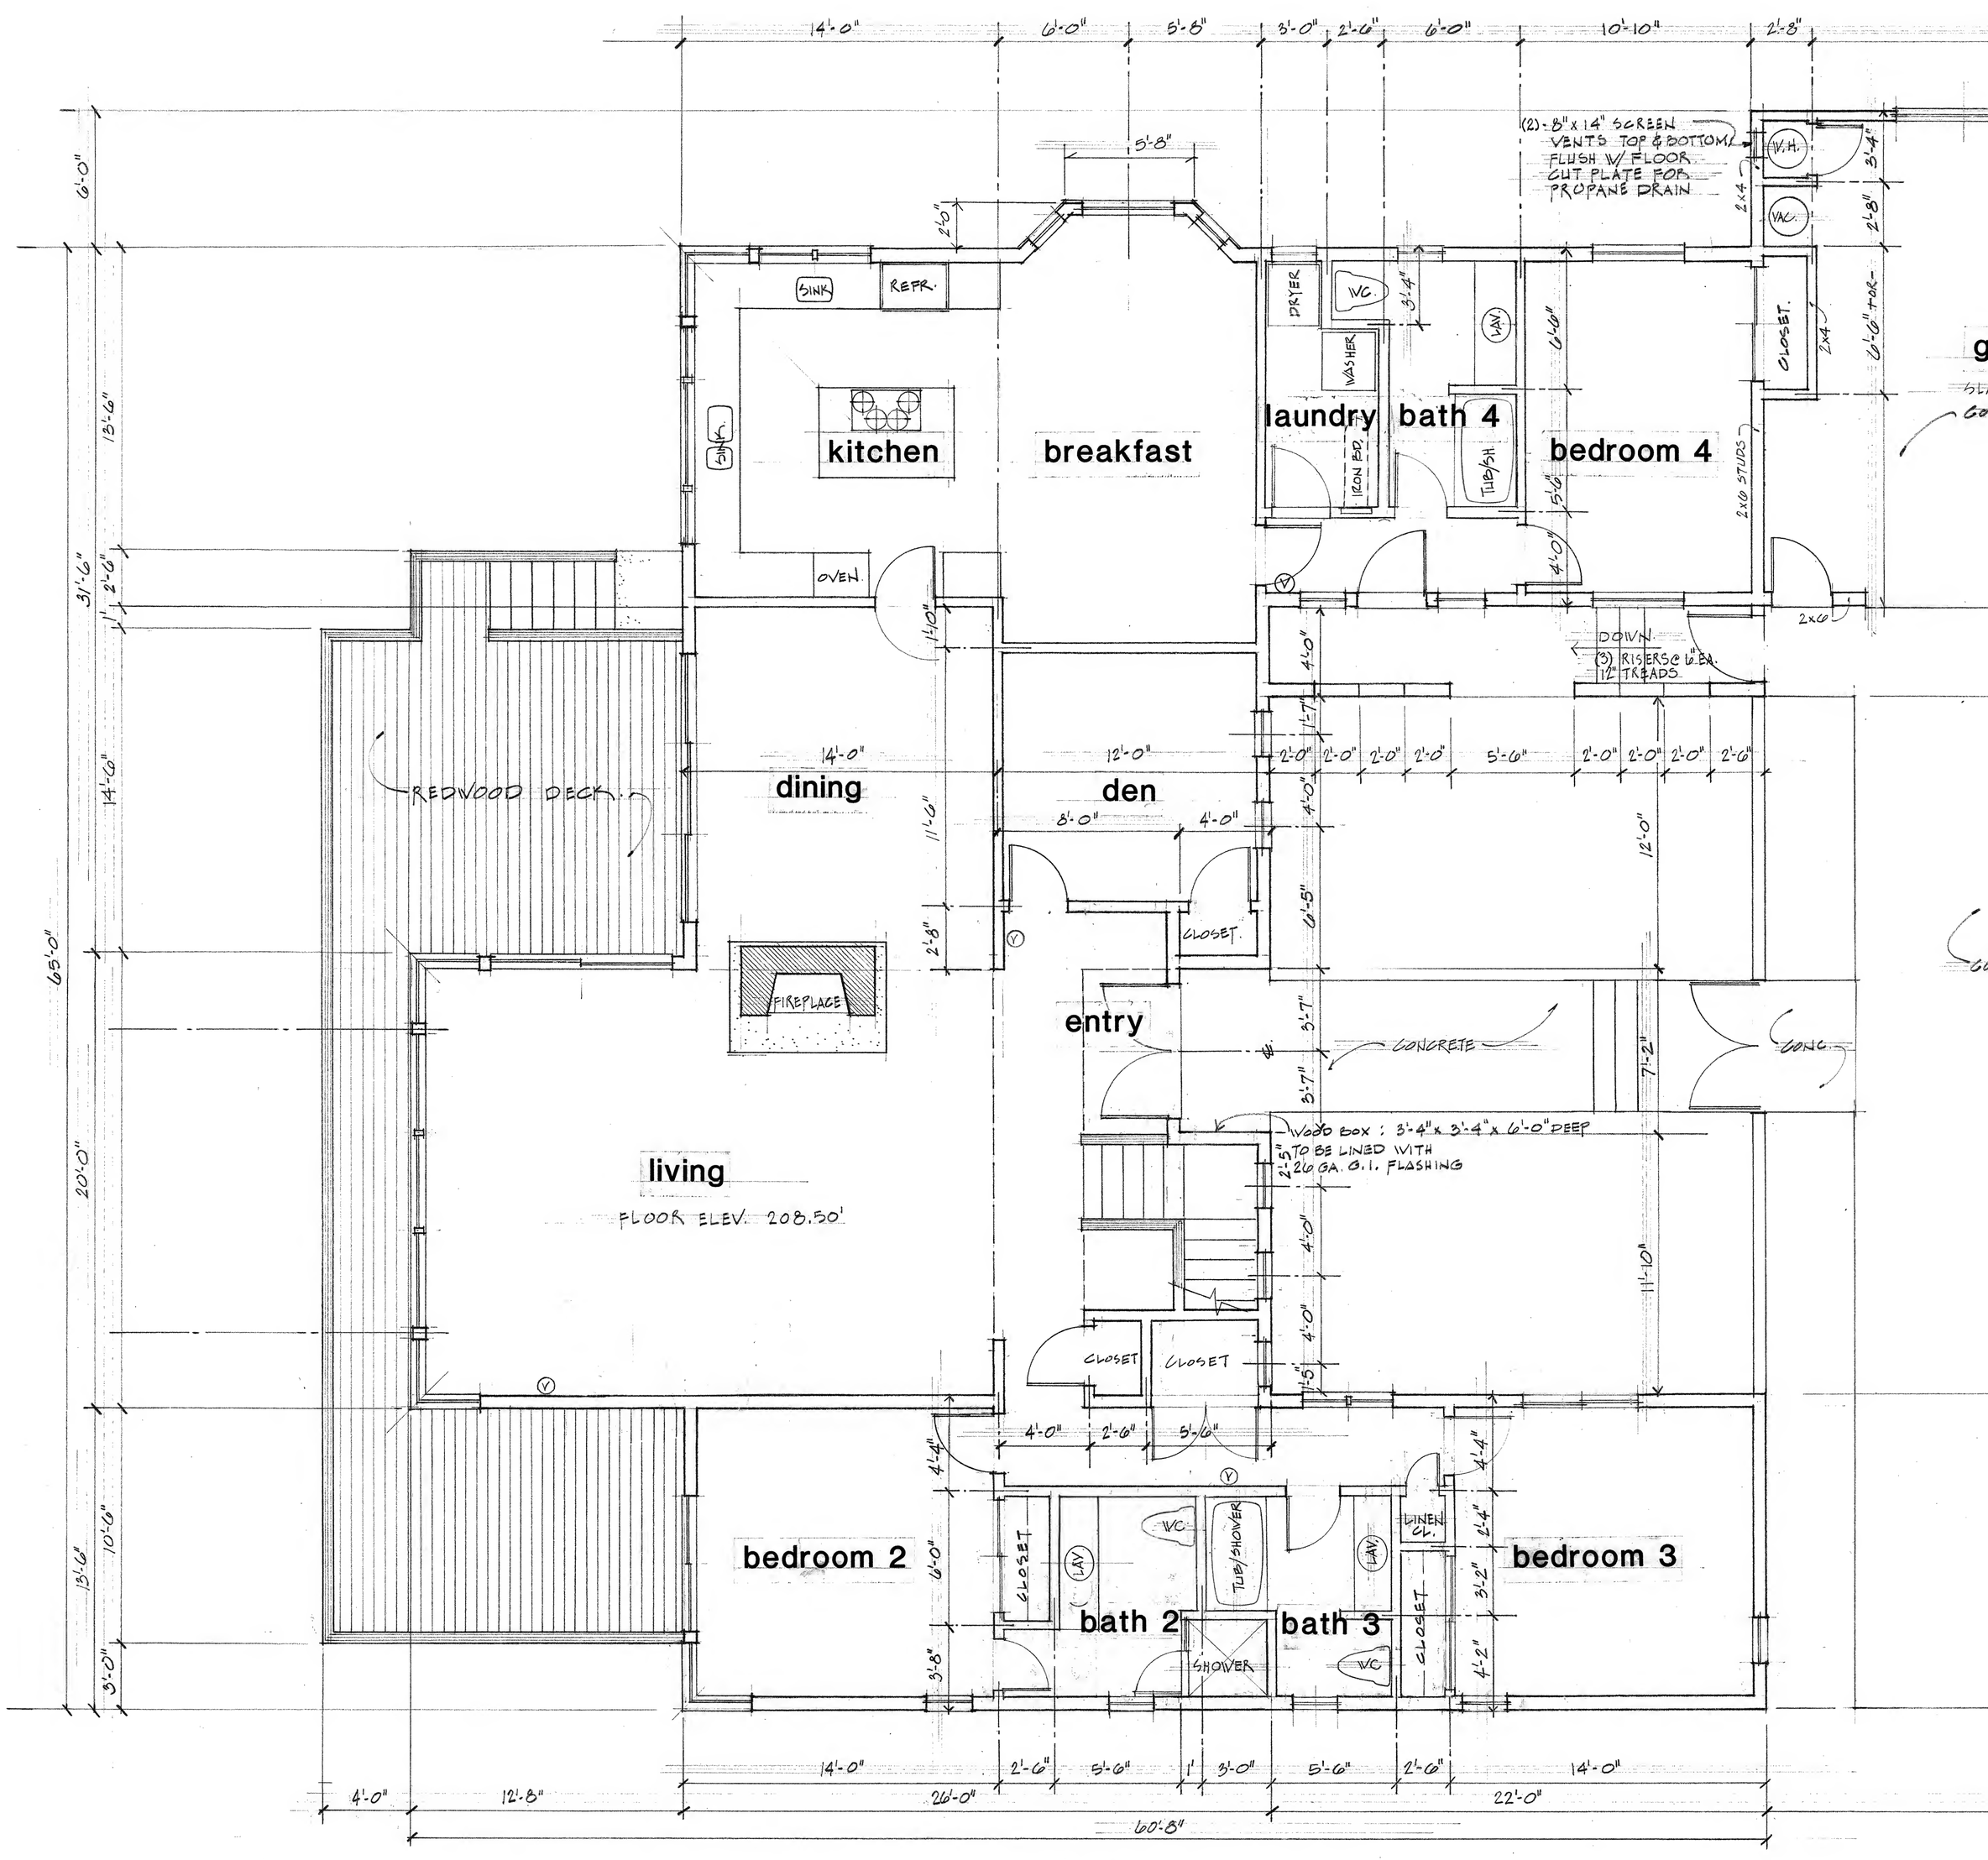

EXTERIOR WALLS TO BE 2x6 UNLESS SHOWN.

FIRST FLOOR PLAN

2606 SF LIVING FIRST FLOOR 515 SF GARAGE